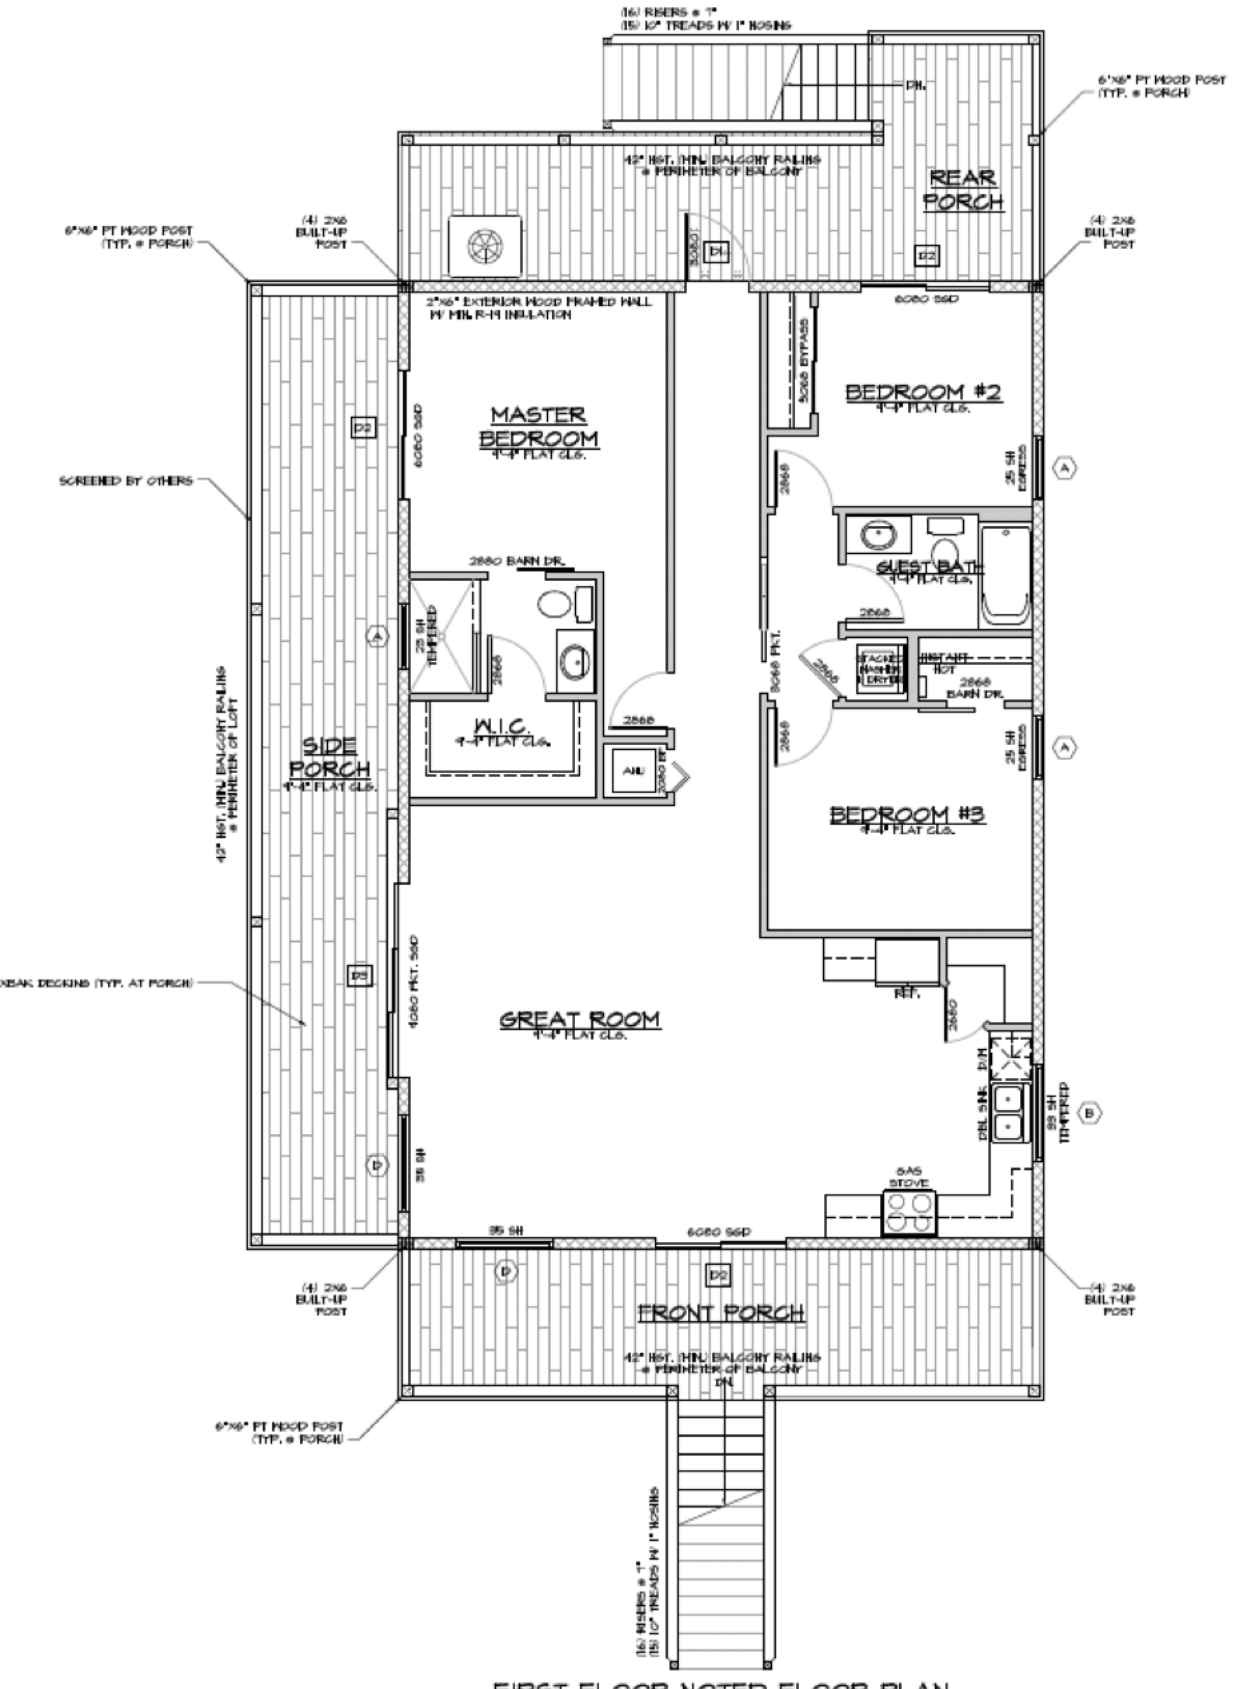

FIRST FLOOR NOTED FLOOR PLAN